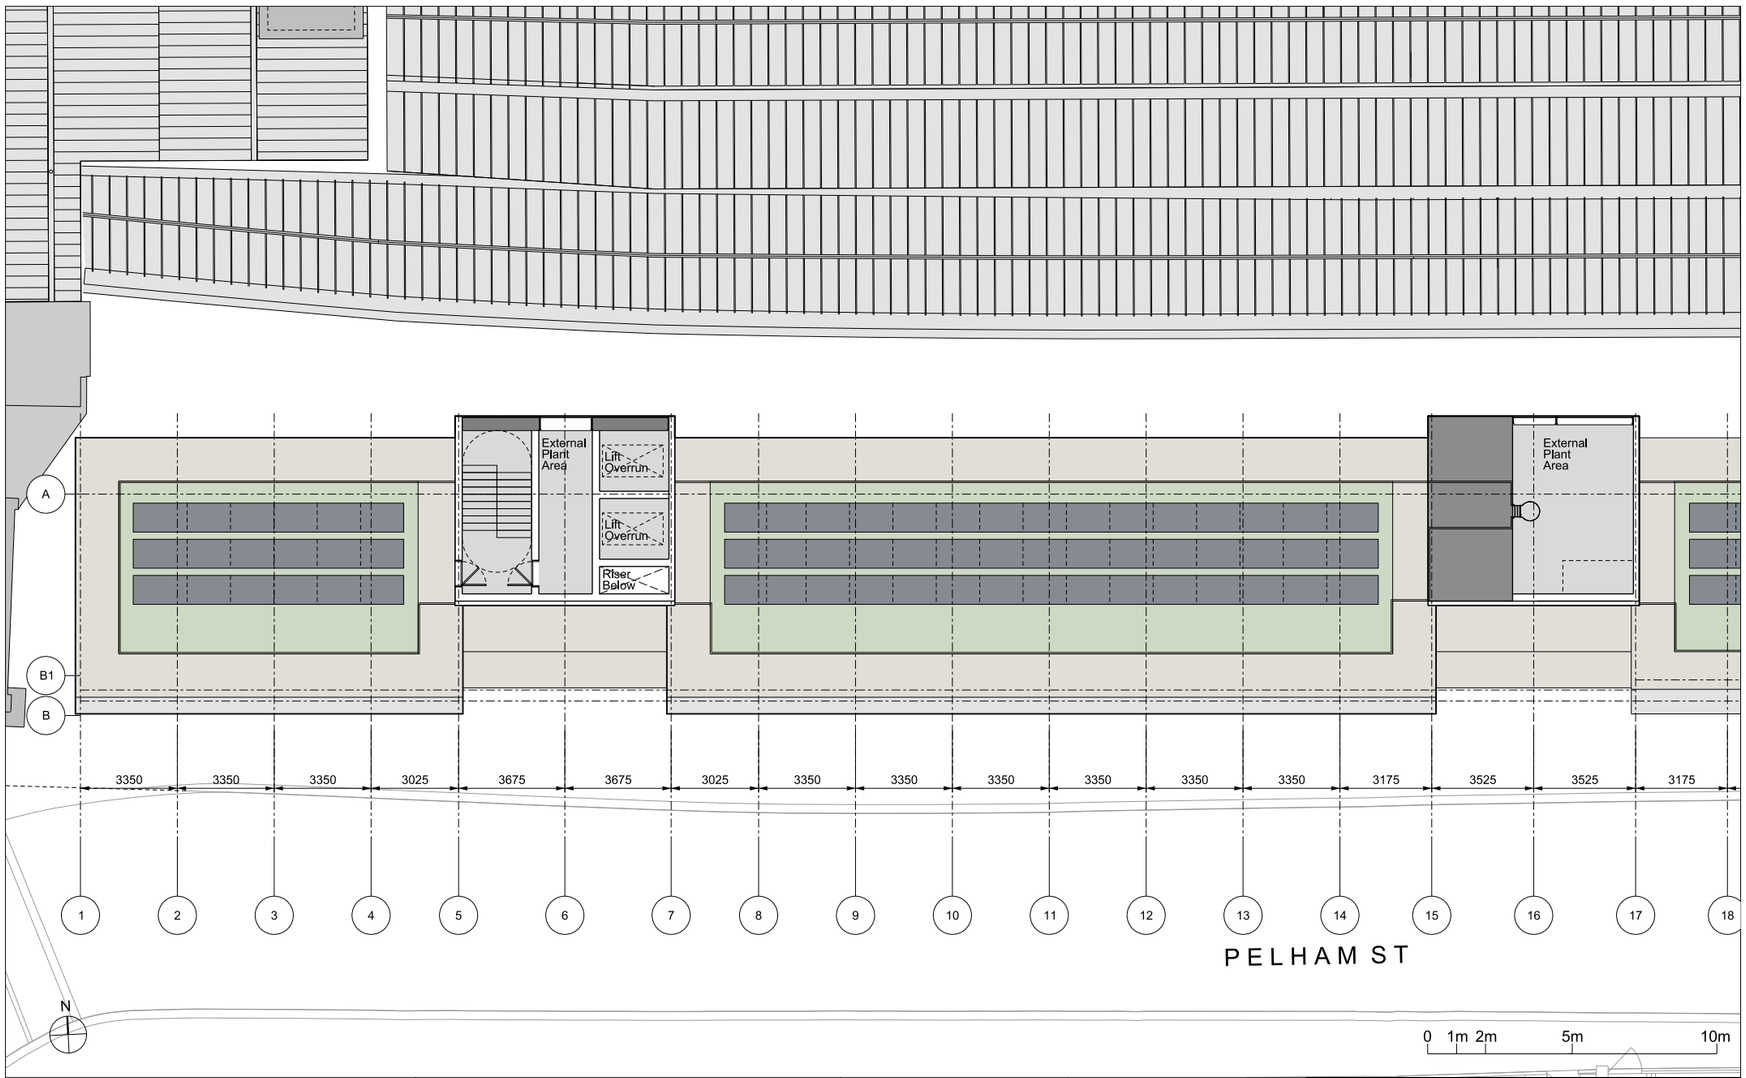

Revision	Date	Description
-	30-03-2020	Planning Issue

Legend

Office
Housing
Retail
Lobbies + Back of House

Note: Internal layouts shown are for illustrative purposes only.

Drawing Purpose: For Planning

Drawn by	Checked by	Authorised by
RSHP	RSHP	RSHP

Do not scale from drawing. The author of this drawing takes no responsibility for any dimensions obtained by measuring or scaling from this drawing and no reliance may be placed on such dimensions. If no dimension is given, it is the responsibility of the recipient to ascertain the dimension specifically from the author or by site measurement.
The sizing of all structural and service elements must always be checked against the relevant engineer's drawings. No reliance should be placed upon sizing information shown on this drawing.

Scale for 1:150 at A3: 0 1 2 5m

Project: South Kensington Station

Contact: Rogers Stirk Harbour + Partners
The Leadenhall Building, 122 Leadenhall Street, London, EC3V 4AB
tel: 020 7385 1235
fax: 020 7385 8409
email j11460@rsh-p.com
www.rshp.com

Drawing Title © copyright Rogers Stirk Harbour + Partners, all rights reserved 2019

Drawing Title: Proposed Roof Plan
Pelham Street Commercial

Drawing Number: RSHP-A-01350-P-05
Revision: -

Scale @ A3: 1:150
Drawing Date: 30-03-2020
Revision Date:

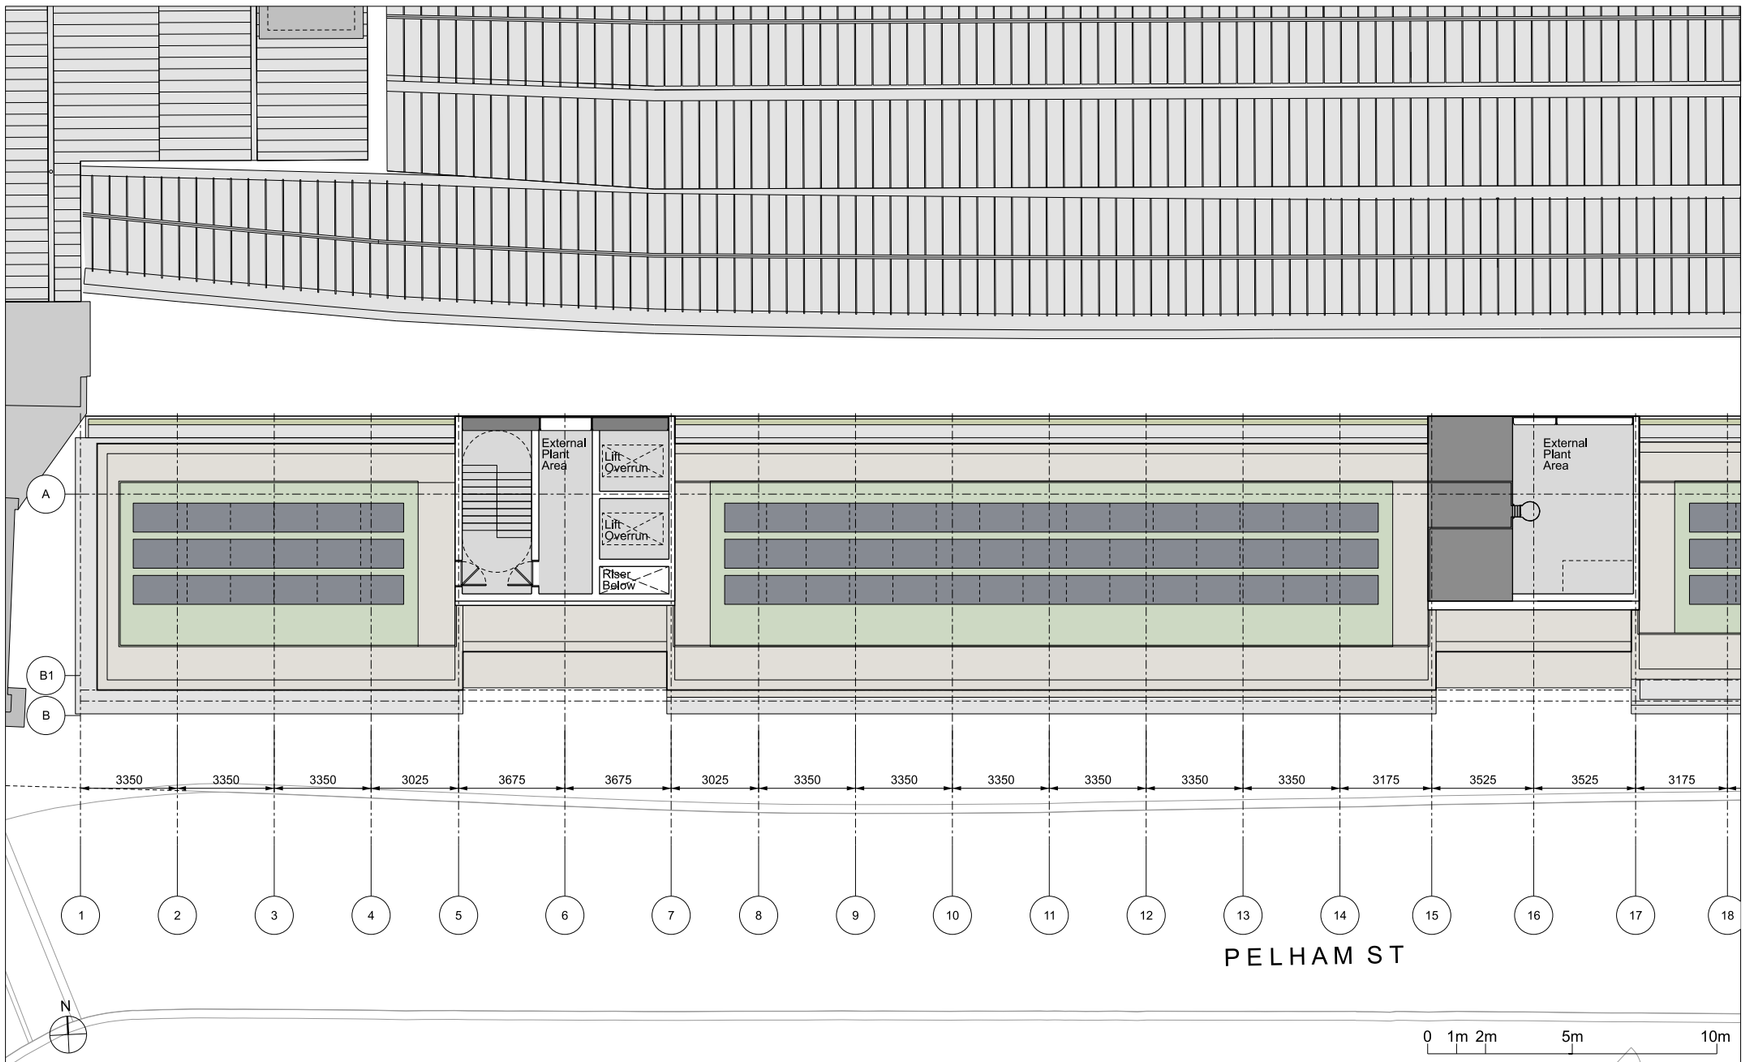

Revision	Date	Description
-	30-03-2020	Planning Issue
P1	04-01-2021	Updated Planning Issue
P2	06-08-2021	Updated Planning Issue

Legend

Office
Housing
Retail
Lobbies + Back of House

Note: Internal layouts shown are for illustrative purposes only.

Drawing Purpose: For Planning

Drawn by	Checked by	Authorised by
RSHP	RSHP	RSHP

Do not scale from drawing. The author of this drawing takes no responsibility for any dimensions obtained by measuring or scaling from this drawing and no reliance may be placed on such dimensions. If no dimension is given, it is the responsibility of the recipient to ascertain the dimension specifically from the author or by site measurement.
The sizing of all structural and service elements must always be checked against the relevant engineer's drawings. No reliance should be placed upon sizing information shown on this drawing.

Scale for 1:150 at A3: 0 1 2 5m

Project: South Kensington Station

Contact: Rogers Stirk Harbour + Partners
The Leadenhall Building, 122 Leadenhall Street, London, EC3V 4AB
tel: 020 7385 1235
fax: 020 7385 8409
email j11460@rsh-p.com
www.rshp.com

Drawing Title © copyright Rogers Stirk Harbour + Partners, all rights reserved 2019

Drawing Title: Proposed Roof Plan
Pelham Street Commercial

Drawing Number: RSHP-A-01350-P-05
Revision: P2

Scale @ A3: 1:150
Drawing Date: 30-03-2020
Revision Date: 06-08-2021